LAKOTA Waldorf School

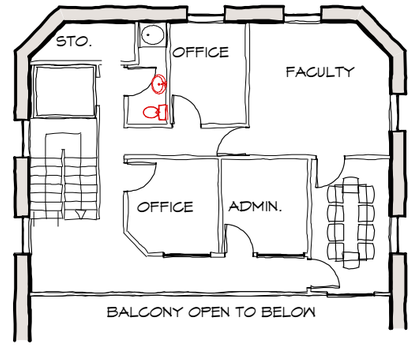

UPPER LEVEL PLAN

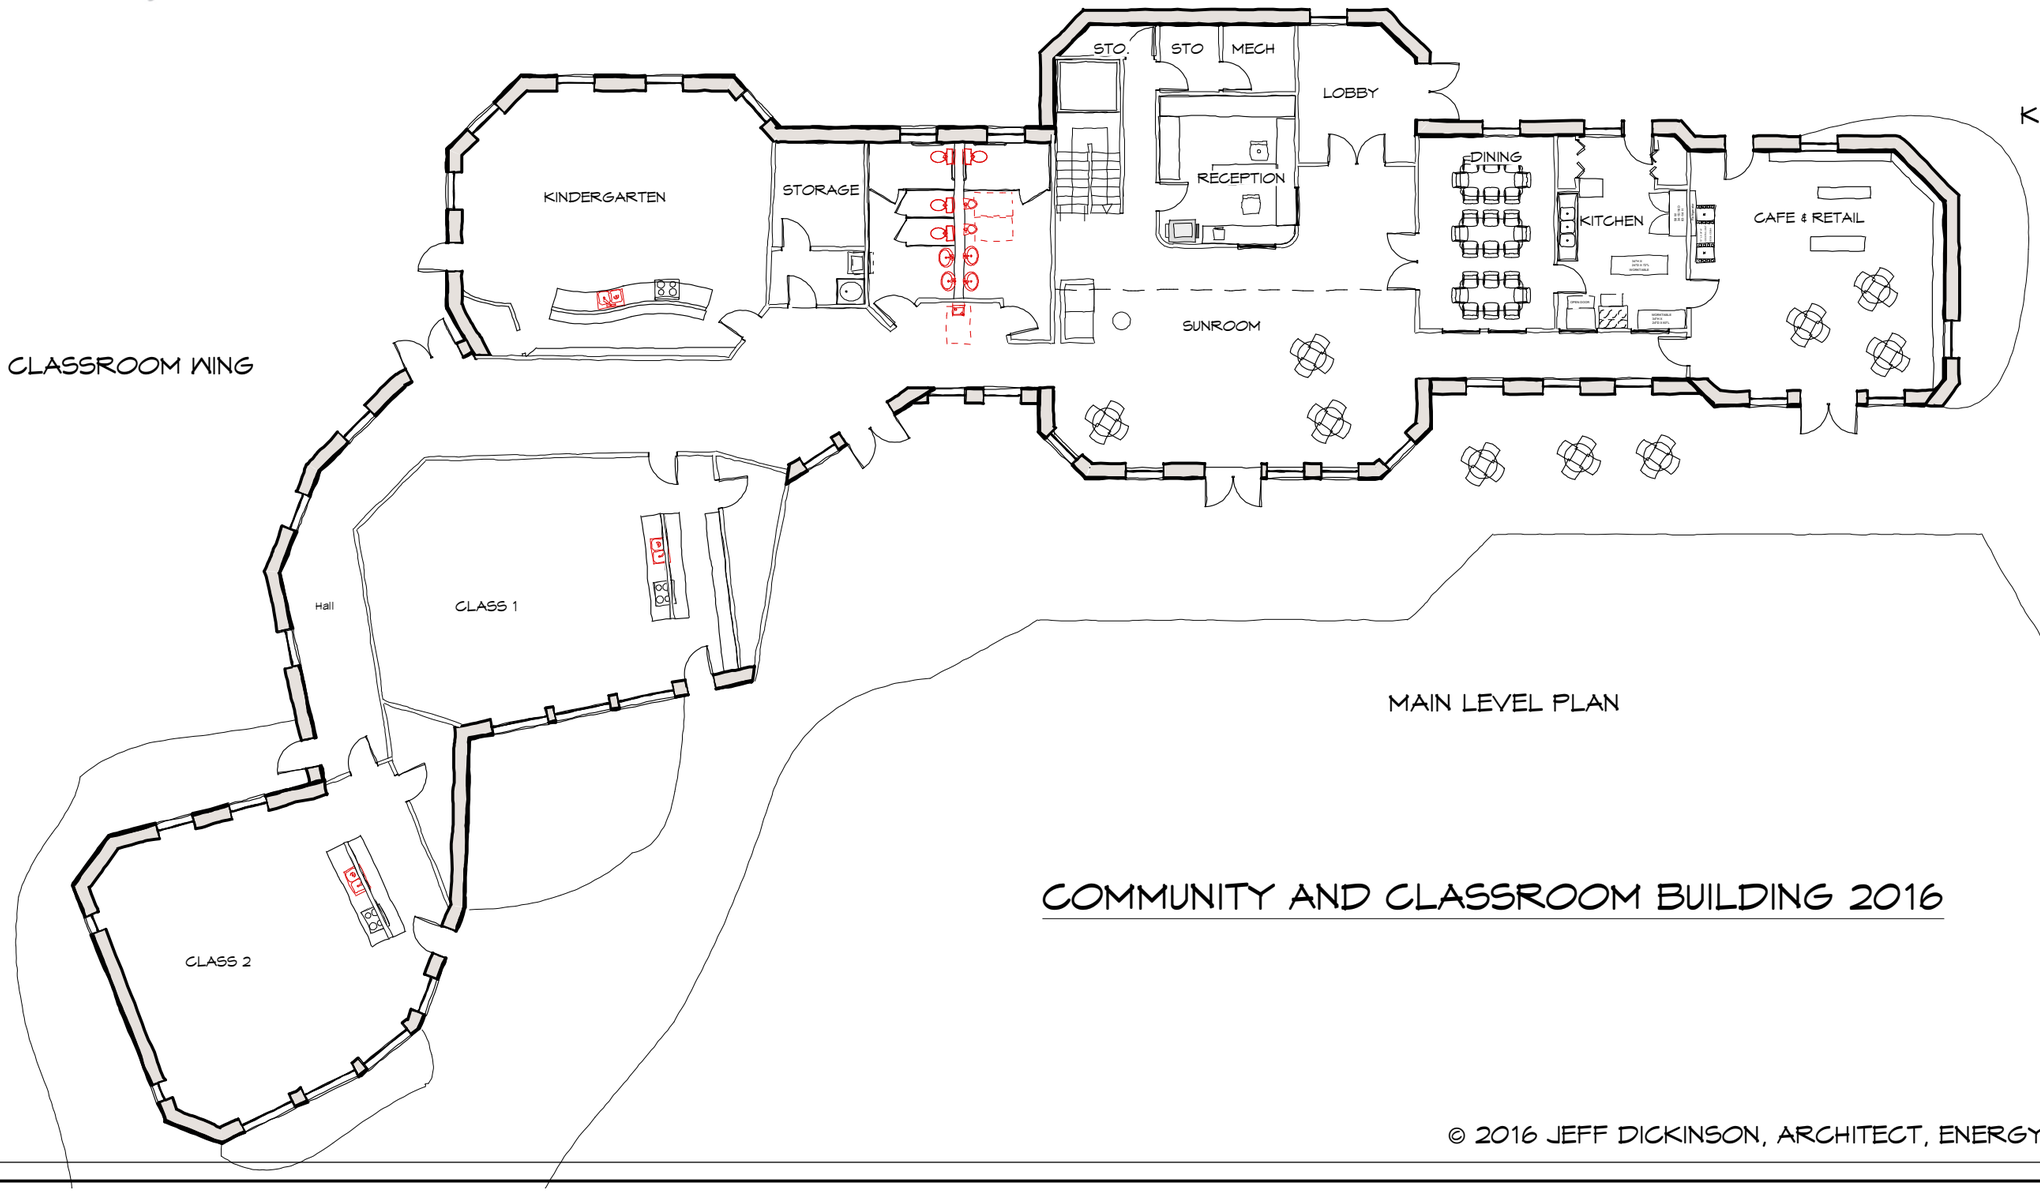

KITCHEN/CAFE/RETAIL WING

CLASSROOM WING

MAIN LEVEL PLAN

COMMUNITY AND CLASSROOM BUILDING 2016

© 2016 JEFF DICKINSON, ARCHITECT, ENERGY & SUSTAINABLE DESIGN, INC.